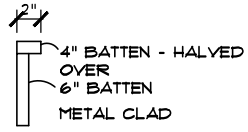

SILL DETAIL

NOTE!

1. FLASHING IS TO BE INSTALLED AT ALL APPROPRIATE LOCATIONS ON ROOF AND ELEVATIONS. -SEE BUILDERS SPECS.
2. WINDOW WELLS MAY BE REQUIRED DEPENDING ON FINAL GRADE

APPROVED
ARCHITECTURAL CONTROL
FEB 19 2015
IBI GROUP

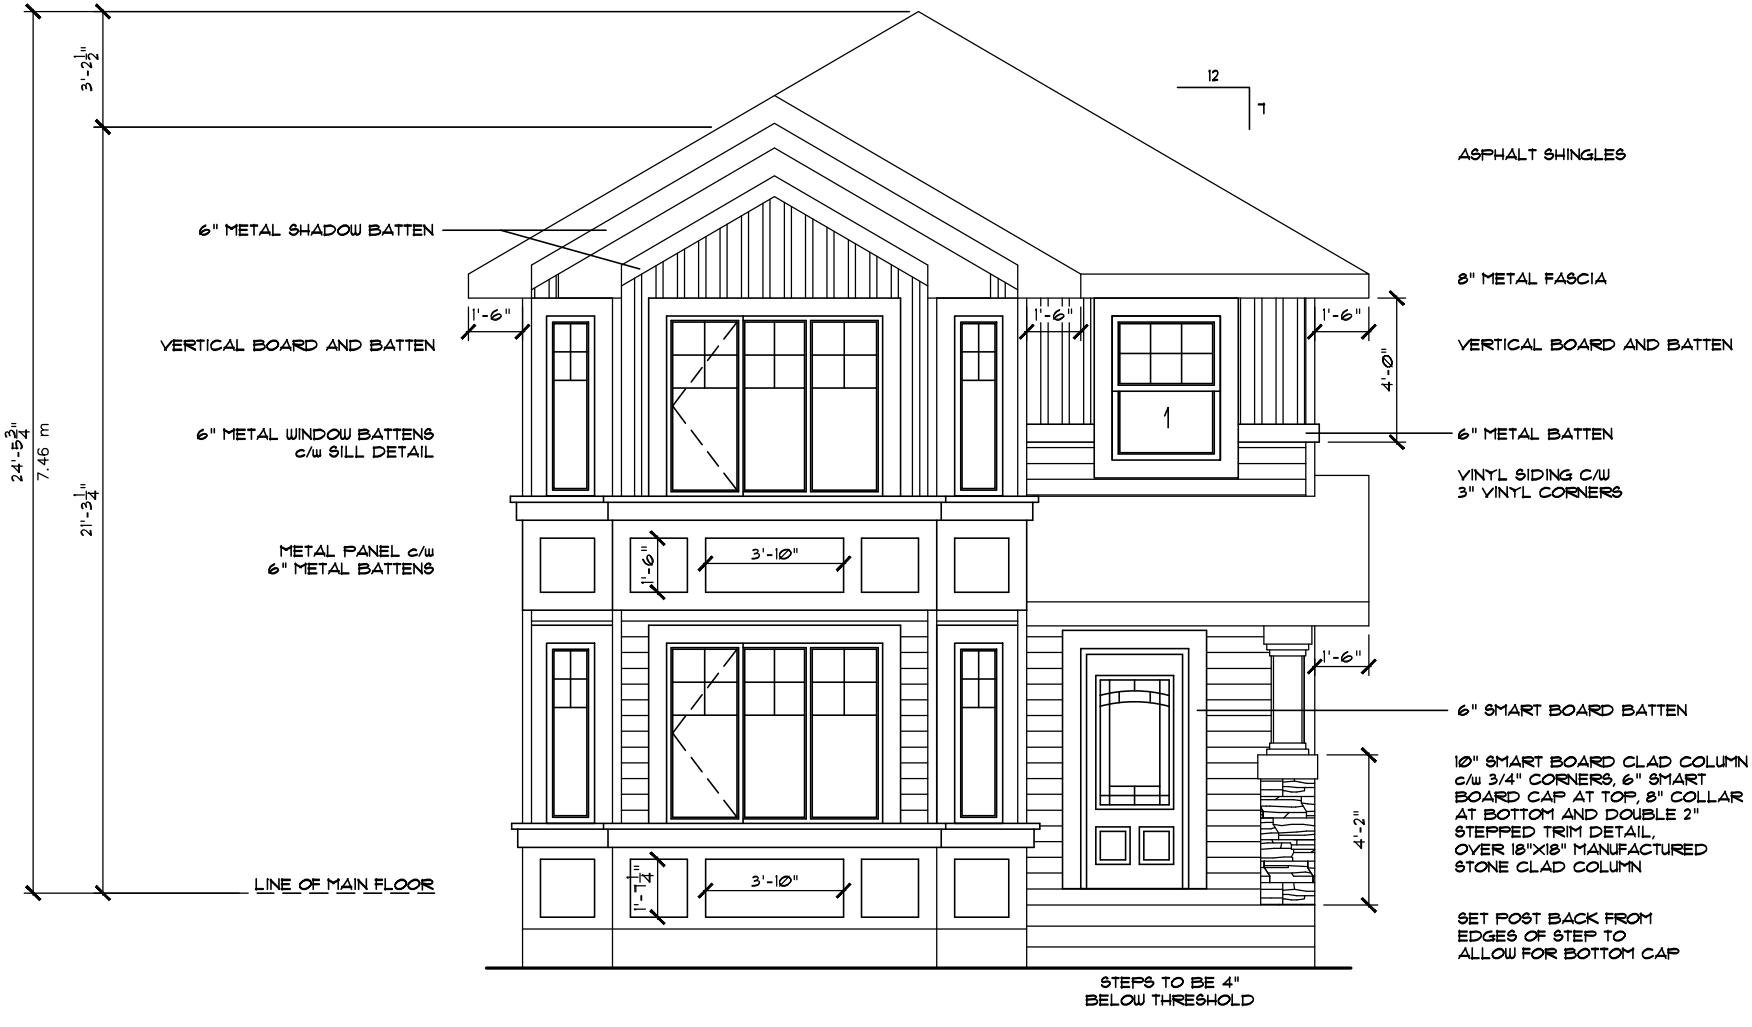

FRONT ELEVATION